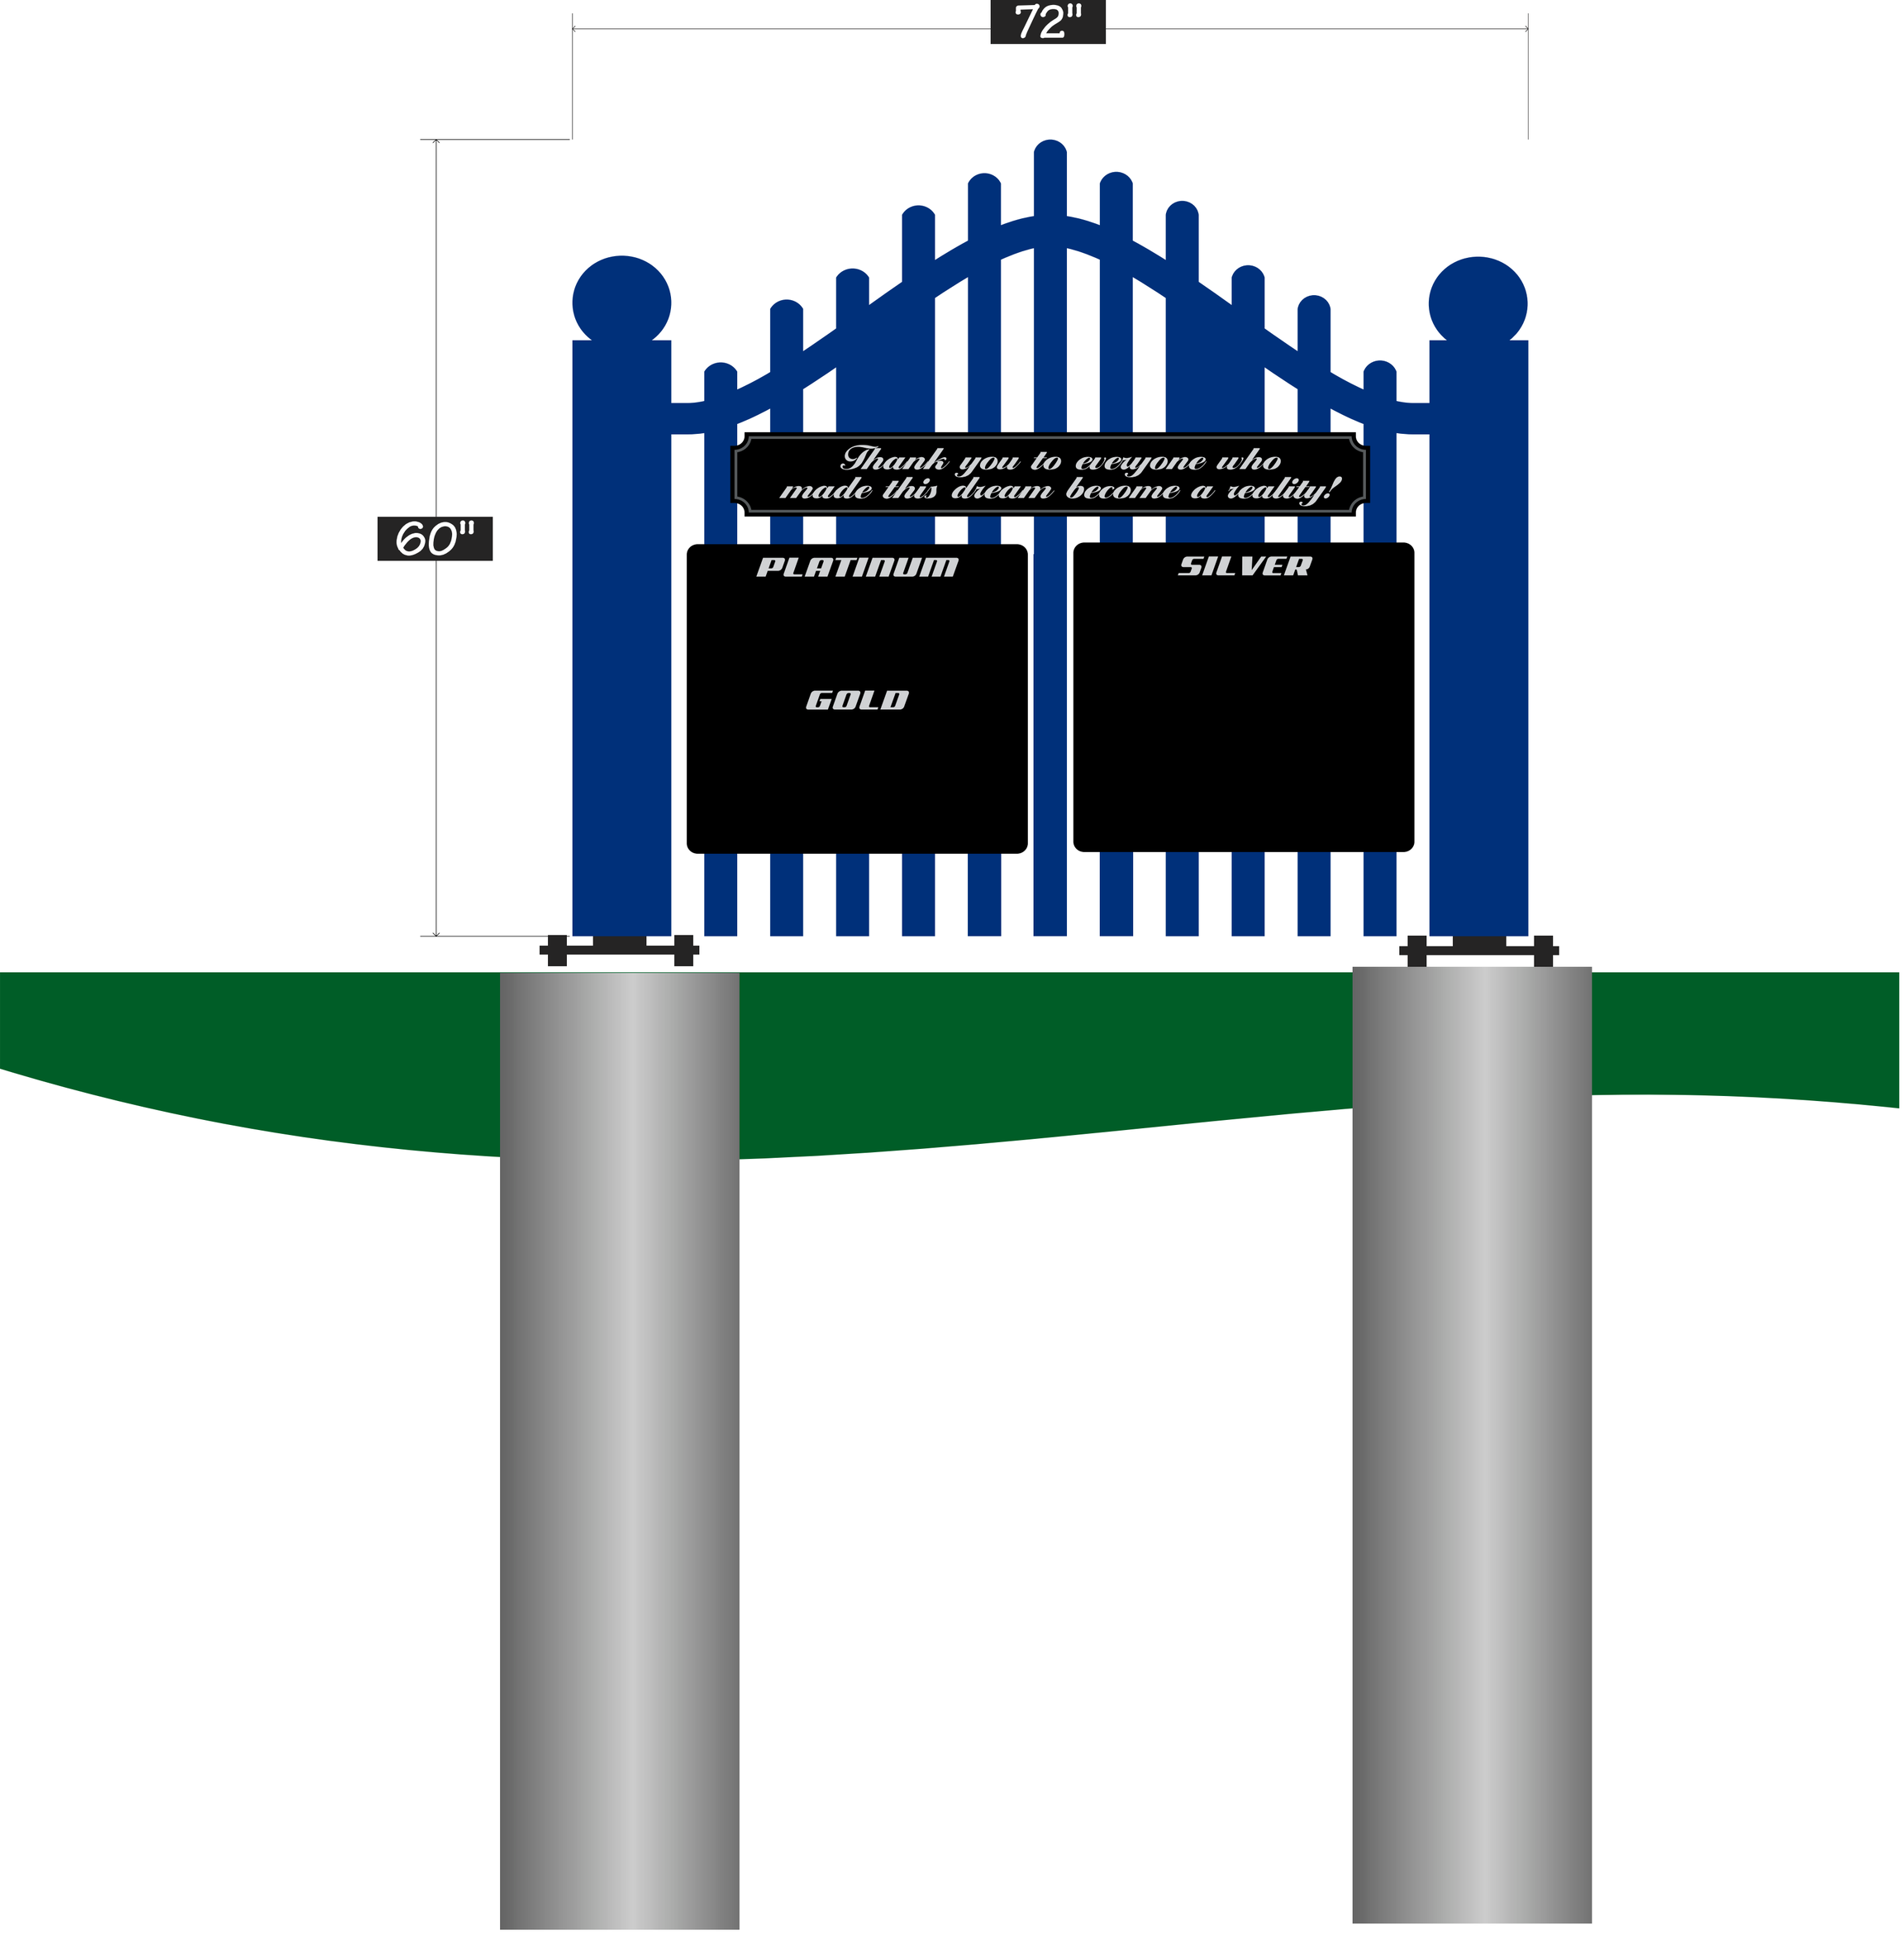

sign will be made from .080" aluminum with an internal
steel 4"x4" steel pole mounted to a 12"x12" steel plate.
sign will bolted to a 18"x18"x 6' concrete pier.